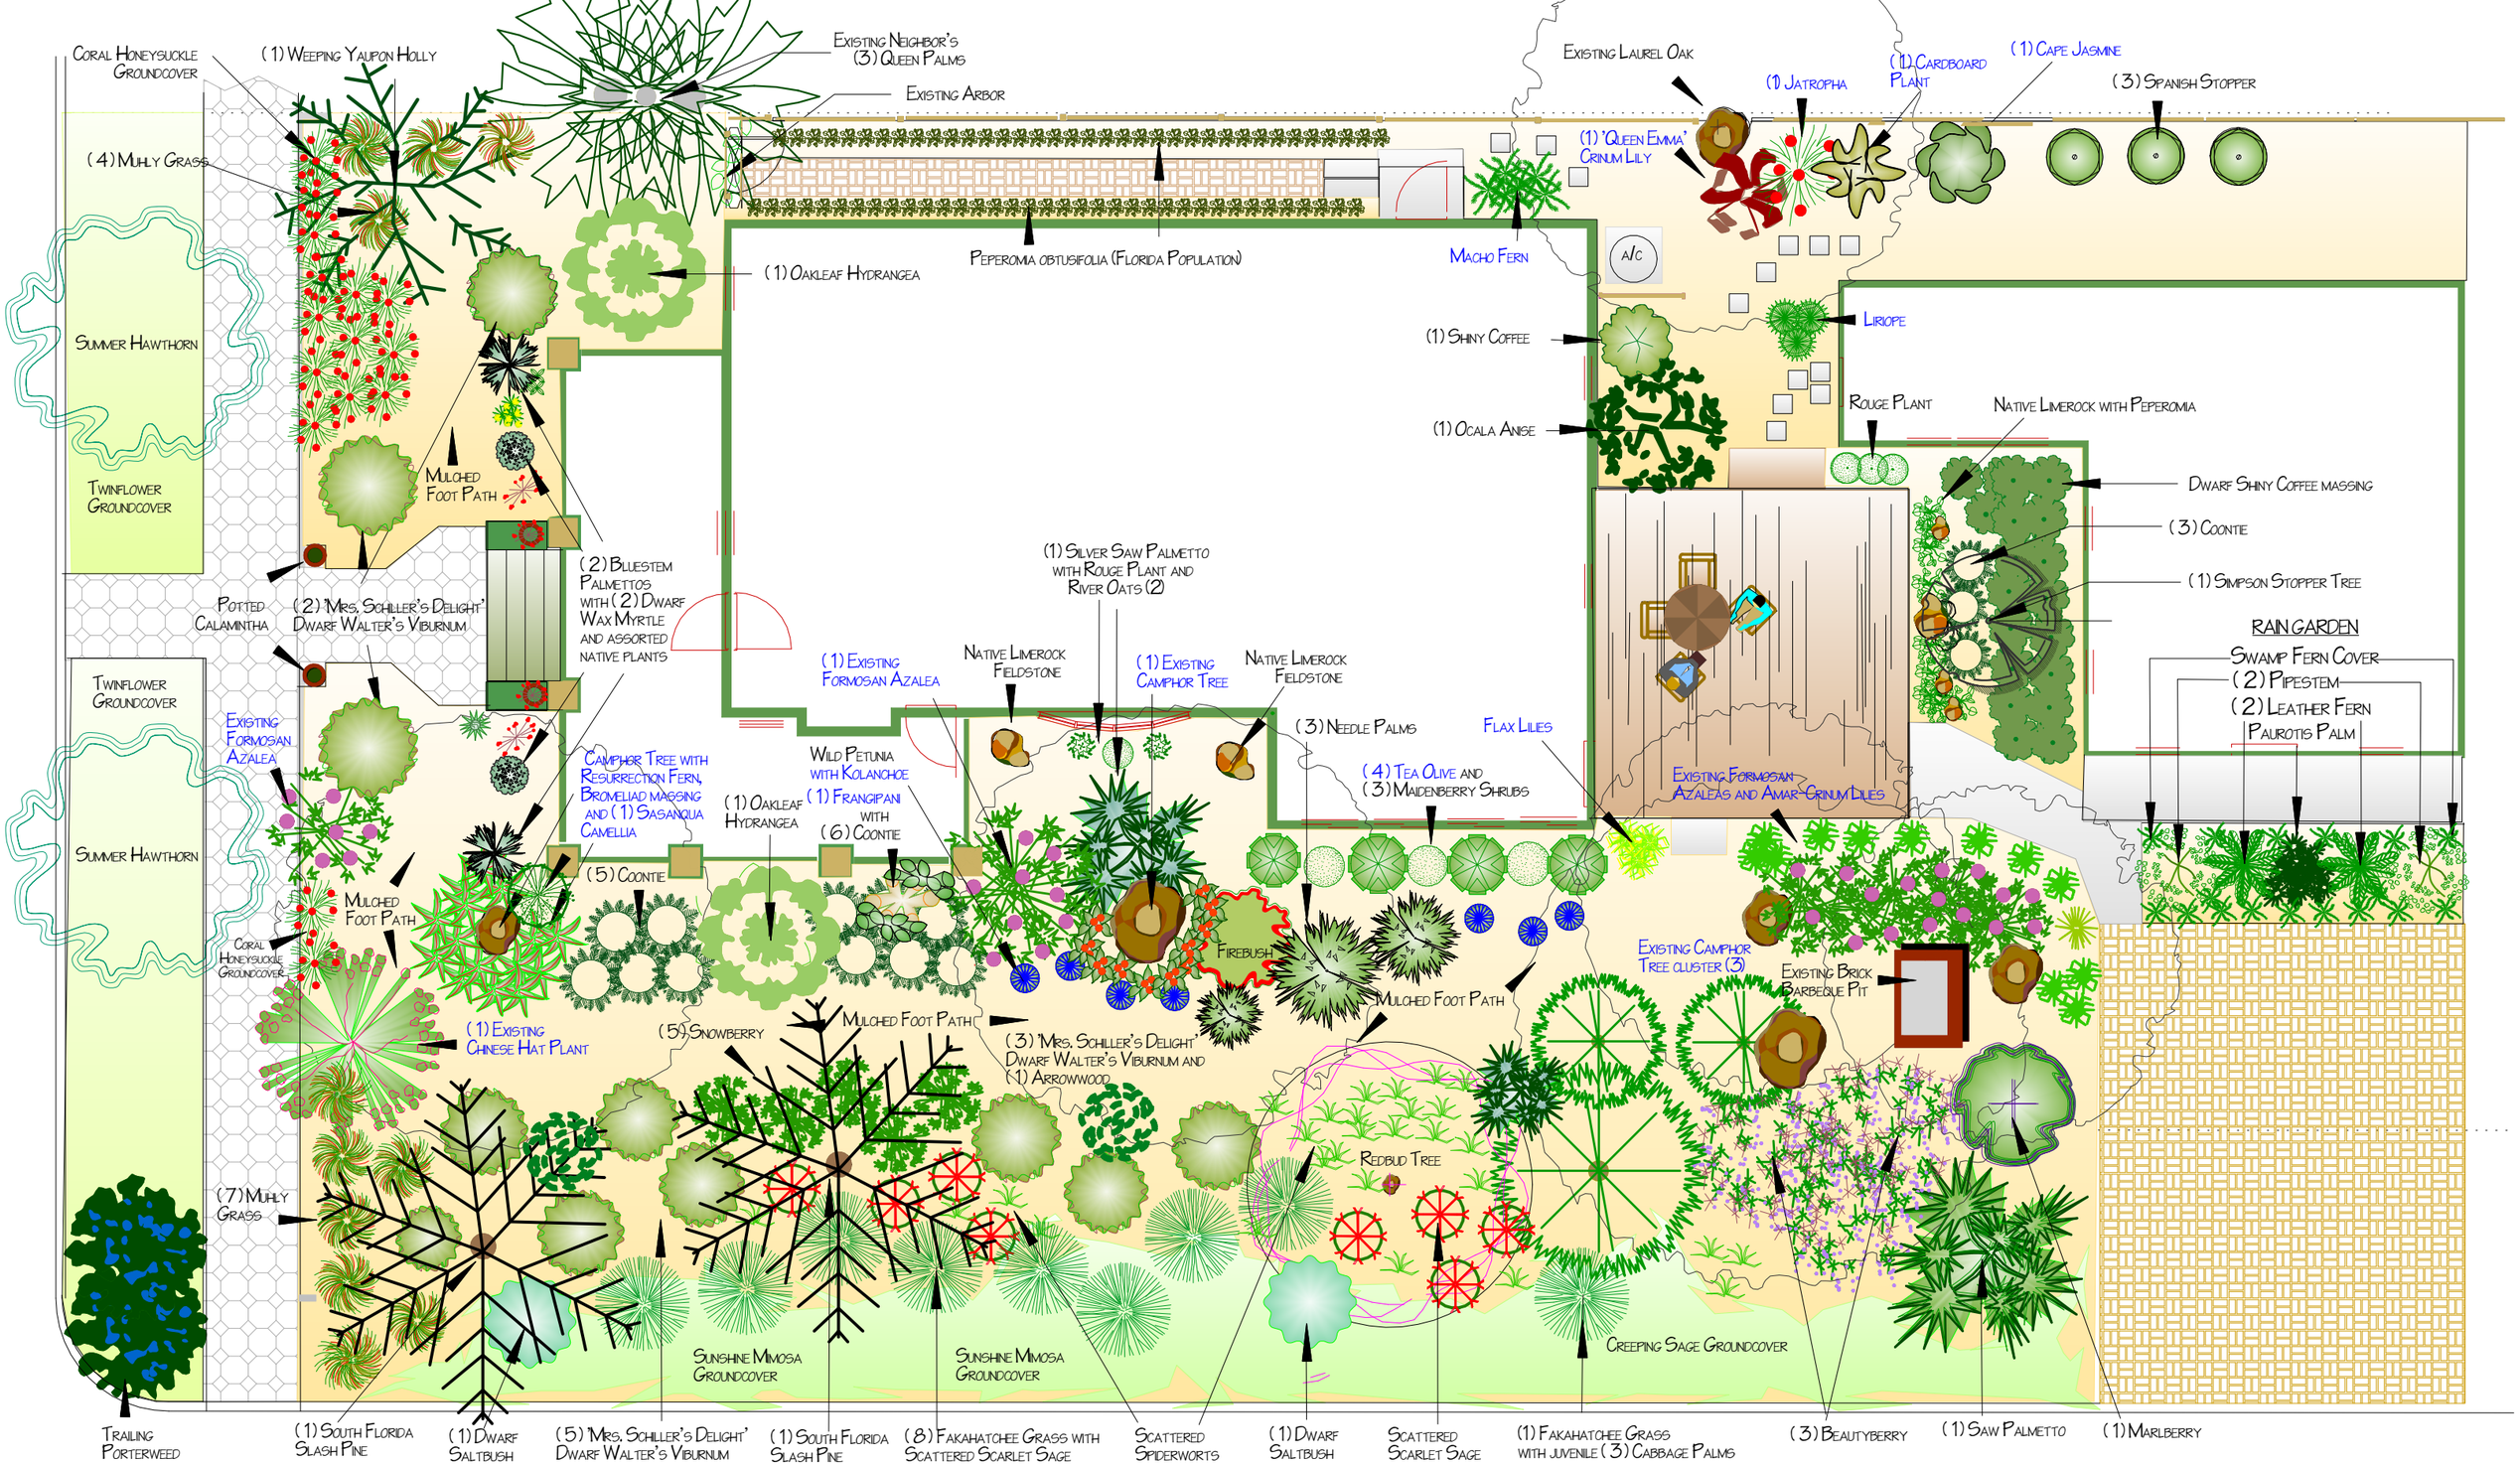

Revision #: Updated Edition Date: 7/10/2017	Landscape Plan: Erewhon Retreat, Historic Seminole Heights, Tampa, Florida
Scale: 0' 1.000" = 8' 0.000" N	Landscape Design by: Wilcox Nursery and Landscape